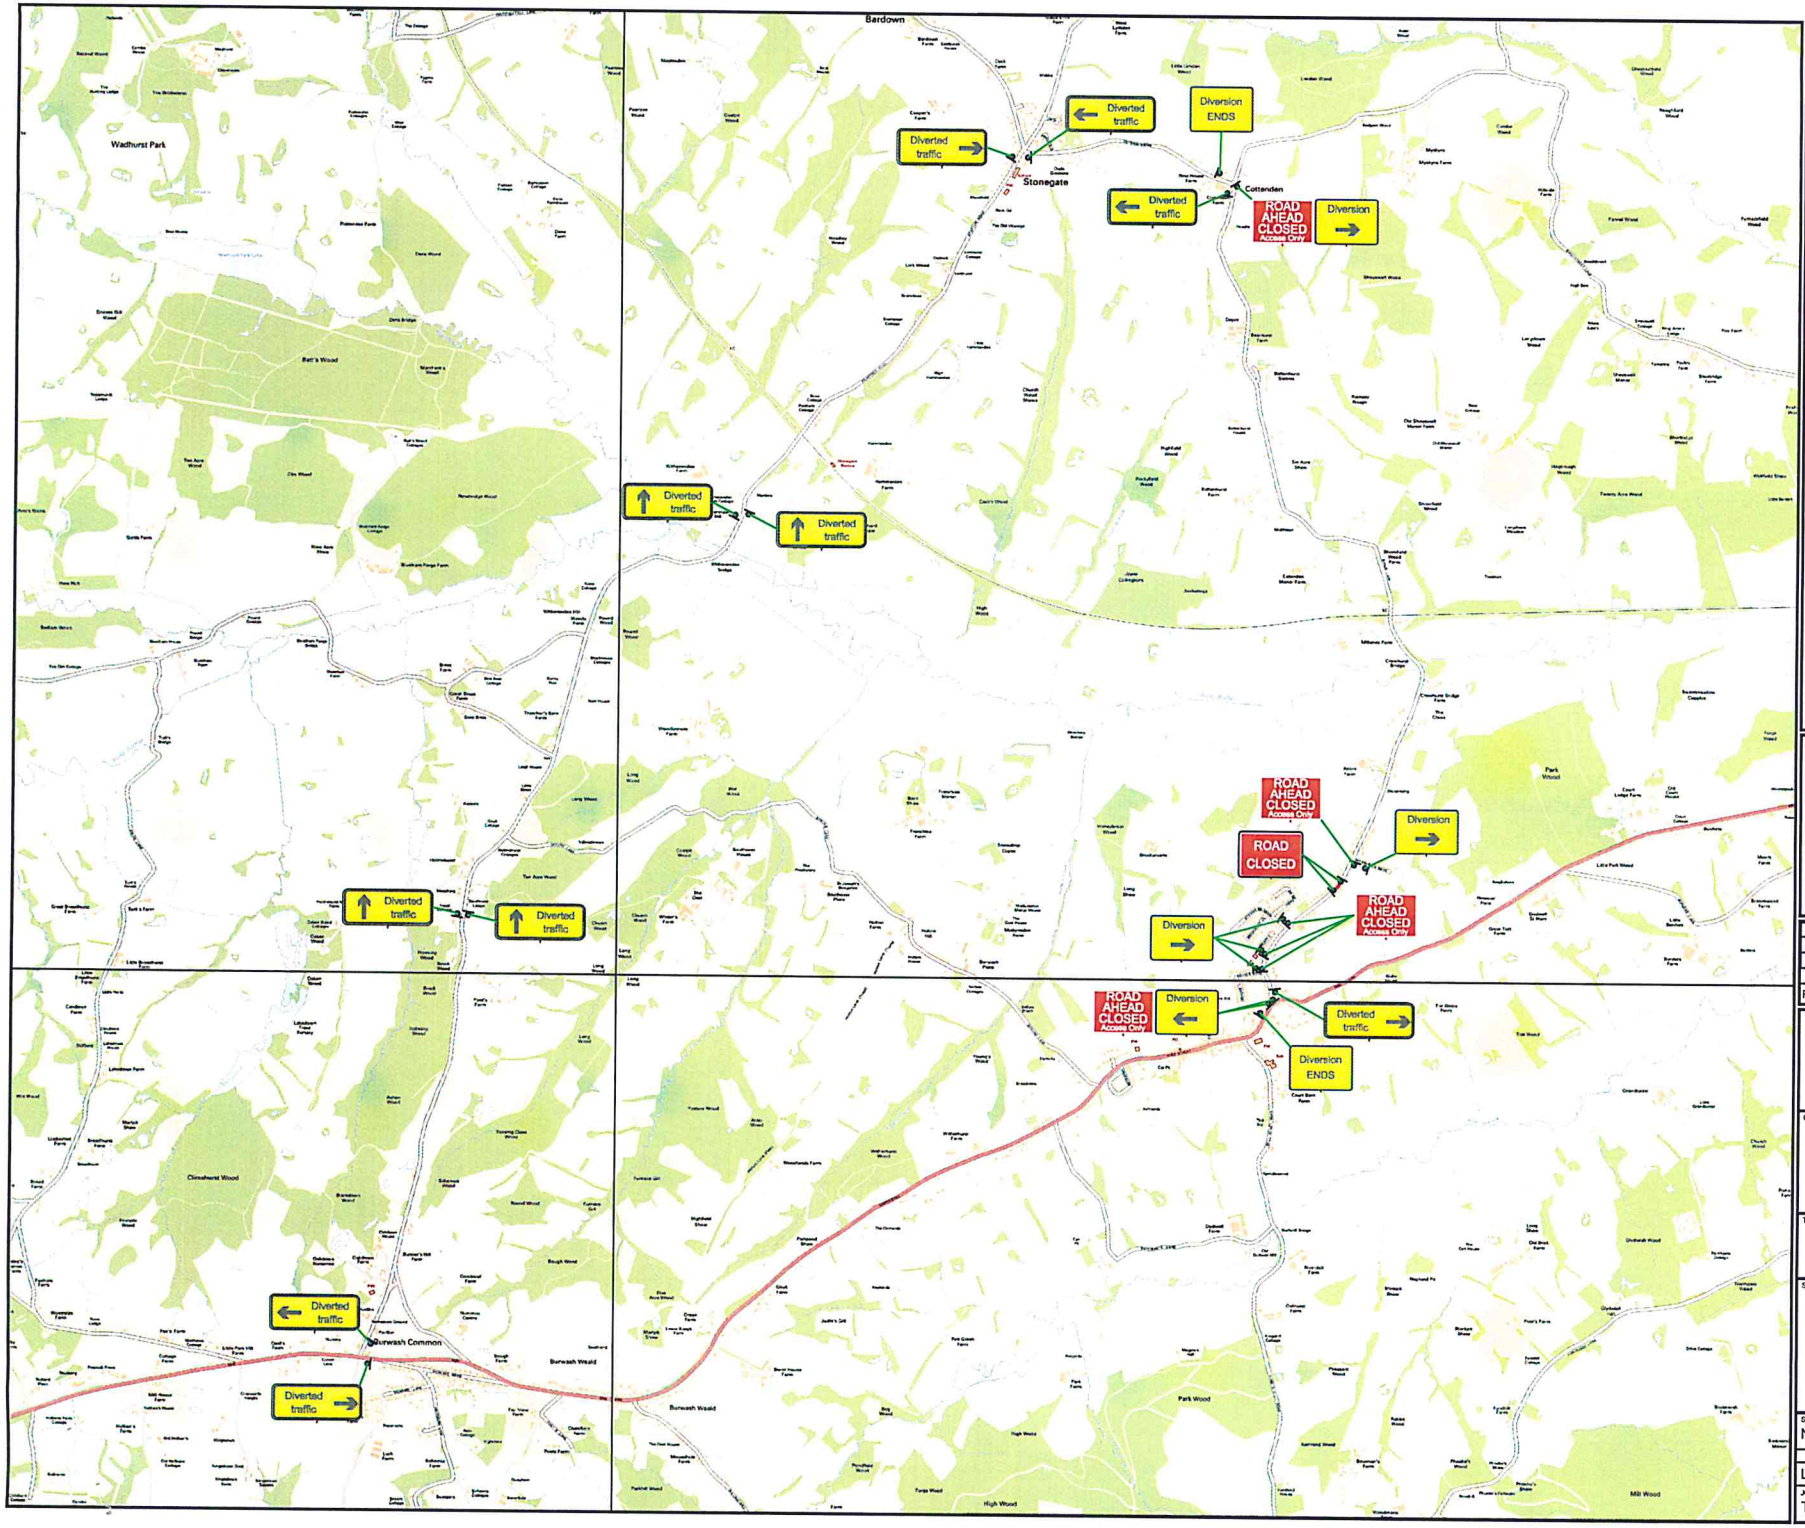

NOTES: Based upon survey maps with the permission of the controller of Her Majesty's stationery office. © Crown Copyright.

1. (c) Crown Copyright. All rights reserved. 2018 License number 0100031673.

2. All traffic management to comply with Chapter 8 and Safety at Street Works and Road Works (A code of Practice).

BILL OF QUANTITIES:

SITE DETAILS:

WORK AREA

SPEED LIMIT: 30mph

RUNNING LANE: N/A

REV	DESCRIPTION OF REVISION	BY	DATE
C	ADDED EXTRA SIGNAGE	LP	03/01/19
B	CHANGED DIVERSION ROUTE	LP	17/12/18
A	FIRST ISSUE FOR APPROVAL	LP	20/11/18

SHIFT Traffic Events Ltd

Shift Traffic Events Ltd
First Floo
Alliance Hous
Brigg Roa
Scunthorpe
DN16 1BE
T: 01652 65629

CLIENT:

UK Power Networks
Delivering your electricity

TRAFFIC MANAGEMENT:

Road Closure & Diversion

SITE LOCATION:

45 Shrub Lane
Etchingham
East Sussex
TN19 7BU

SCALE @ A3:	CLIENT REF:
NTS	120073589

DRAWN BY / DATE	CHECKED BY / DATE	APPROVED BY / DATE
LP 20/11/18		

JOB NUMBER:	DRAWING NUMBER:
TBC	LP4050